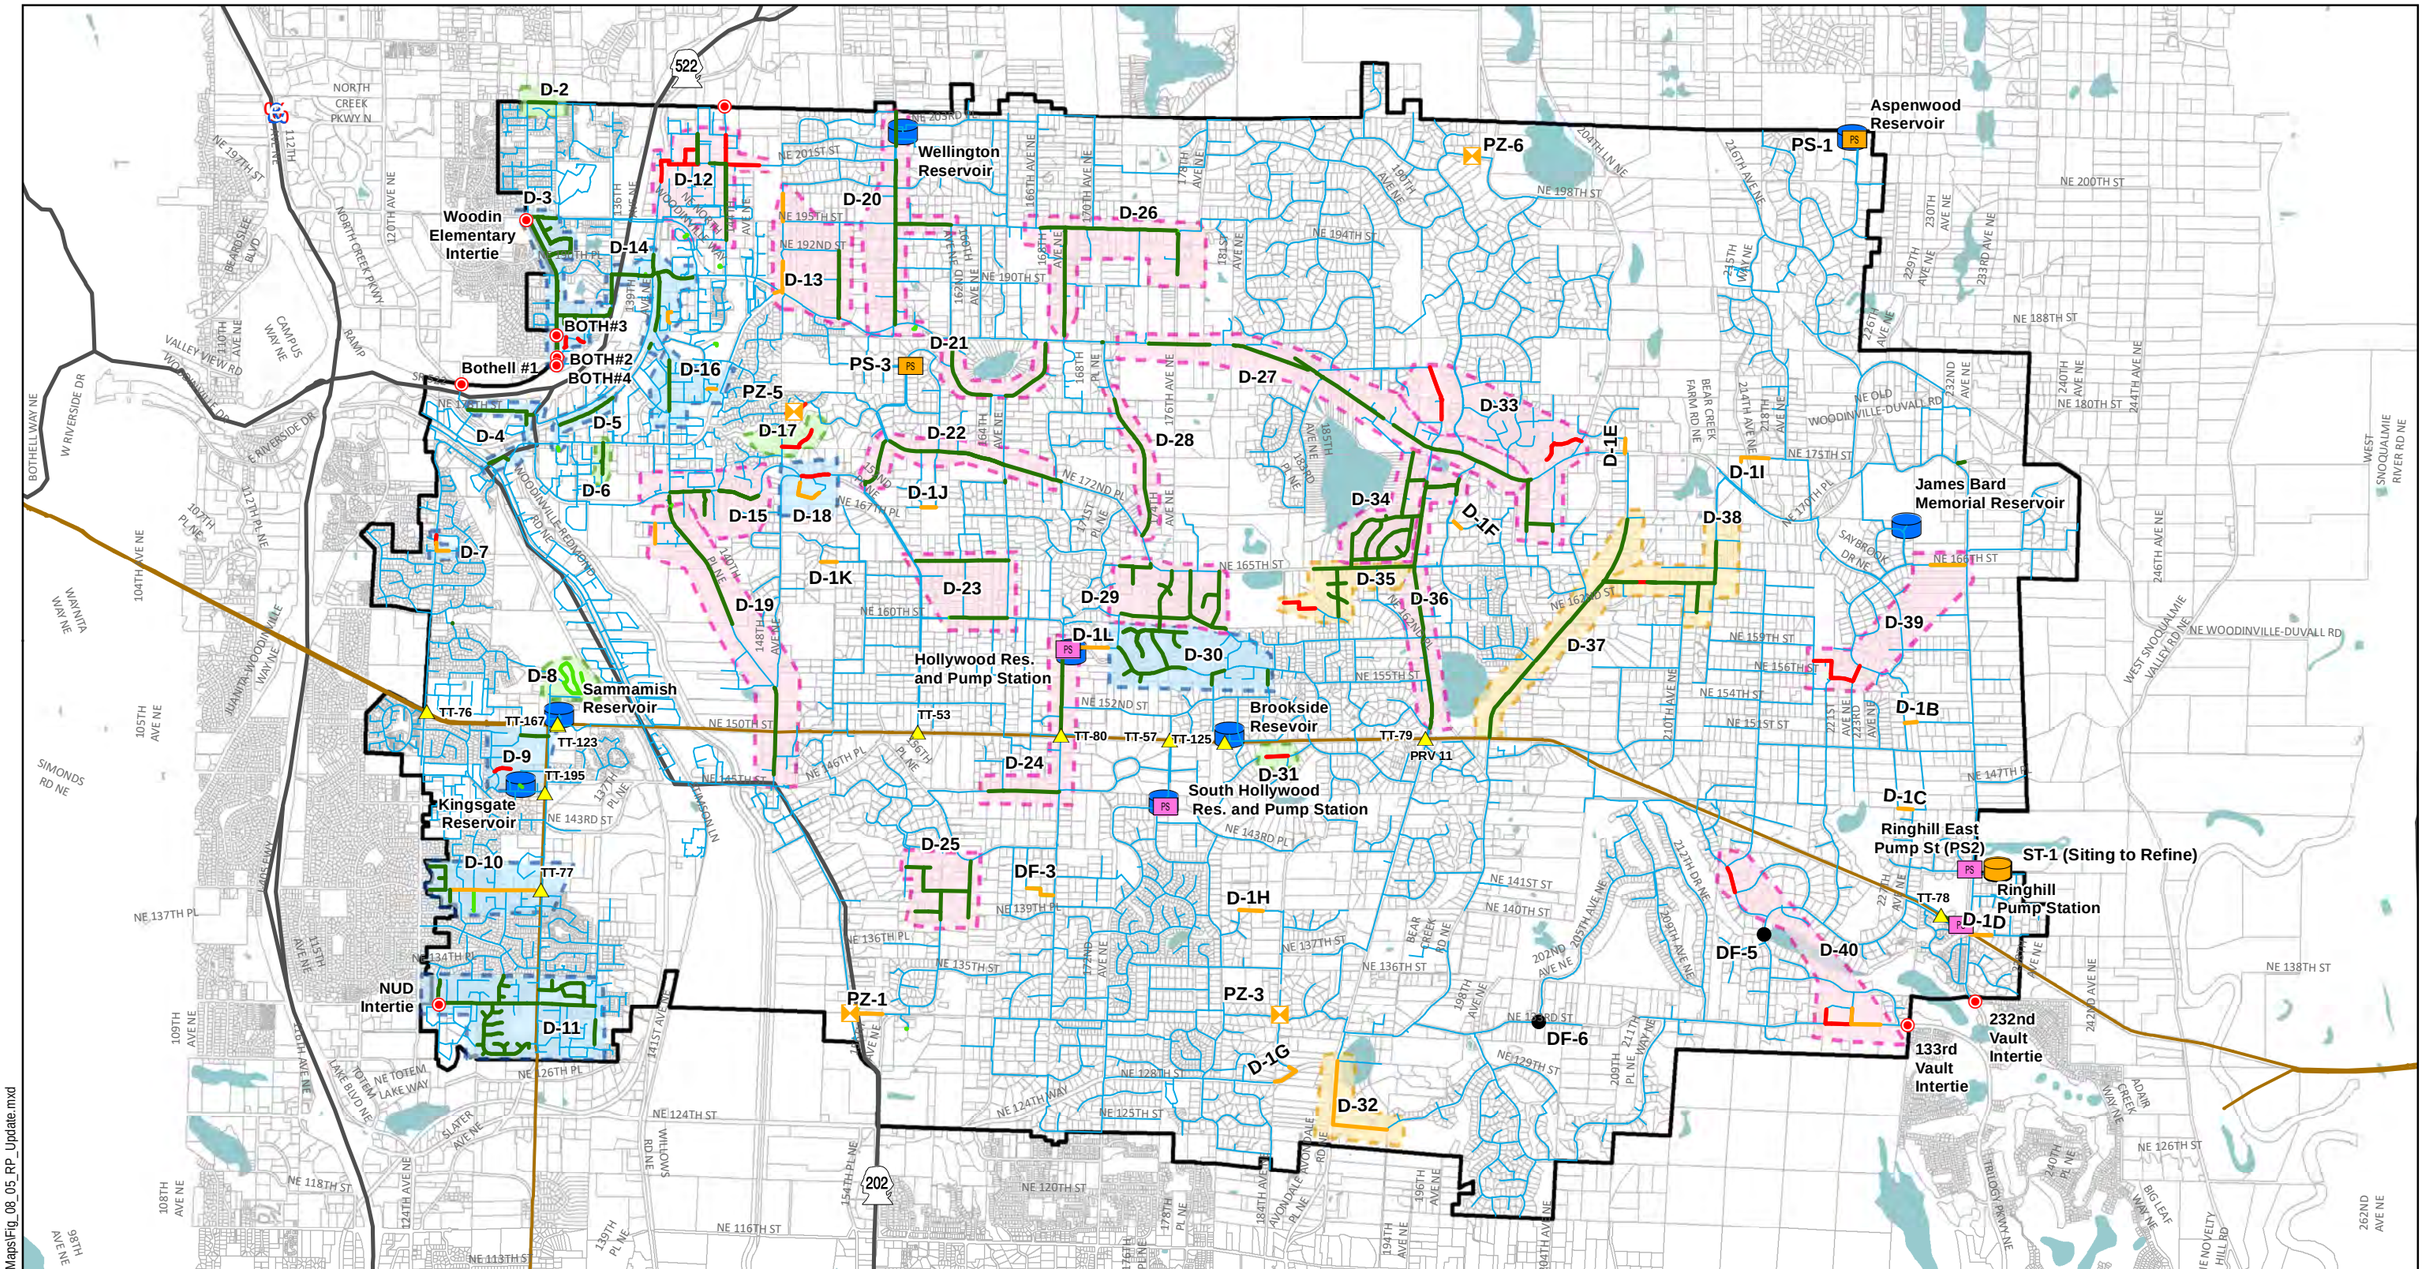
Aspenwood Reservoir
PS-1
PZ-6
Wellington Reservoir
D-2
D-3
D-12
D-20
D-26
Woodin Elementary Intertie
D-14
D-13
BOTH#3
BOTH#2
BOTH#4
Bothell #1
D-16
PZ-5
PS-3
D-21
D-27
D-33
D-4
D-5
D-17
D-22
D-28
D-1E
D-1I
D-6
D-1J
D-34
D-1F
D-38
James Bard Memorial Reservoir
D-15
D-18
D-7
D-1K
D-23
D-29
D-35
D-36
D-39
D-19
D-1L
D-30
D-37
Hollywood Res. and Pump Station
D-8
Sammamish Reservoir
TT-76
TT-167
TT-123
TT-53
TT-80
TT-57
TT-125
Brookside Resevoir
TT-79
PRV 11
D-1B
D-9
TT-195
D-24
D-31
South Hollywood Res. and Pump Station
Kingsgate Reservoir
D-1C
Ringhill East Pump St (PS2)
ST-1 (Siting to Refine)
D-10
TT-77
D-25
DF-3
D-1H
TT-78
Ringhill Pump Station
D-1D
DF-5
D-40
NUD Intertie
D-11
PZ-1
PZ-3
DF-6
232nd Vault Intertie
133rd Vault Intertie
D-1G
D-32
522
202
NE 200TH ST
NE 188TH ST
NE 180TH ST
NE 175TH ST
NE 166TH ST
NE 150TH ST
NE 143RD ST
NE 137TH PL
NE 126TH PL
NE 124TH ST
NE 118TH ST
NE 116TH ST
NE 113TH ST
NE 120TH ST
NE 138TH ST
NE 126TH ST
NE WOODINVILLE-DUVALL RD
NE OLD WOODINVILLE-DUVALL RD
WOODINVILLE-REDMOND RD NE
WEST SNOQUALMIE VALLEY RD NE
NORTH CREEK PKWY N
NORTH CREEK PKWY
BEAR CREEK FARM RD NE
BEAR CREEK RD NE
SAYBROOK DR NE
SIMONDS RD NE
LAKE FAIR
TOTEM LAKE BLVD NE
NE TOTEM LAKE WAY
SLATER AVE NE
WILLOWS RD NE
ADAIR CREEK WAY NE
TRILOGY PKWY NE
BIG LEAF WAY NE
NE NOVELTY HILL RD
AVONDALE RD NE
AVONDALE PL NE
BOTHELL WAY NE
W RIVERSIDE DR
E RIVERSIDE DR
VALLEY VIEW RD
CAMPUS WAY NE
WAYNITA WAY NE
MANITA-WOODINVILLE WAY NE
BEARDSLEE BLVD
SR 522 RAMP
NE 197TH ST
NE 201ST ST
NE 195TH ST
NE 192ND ST
NE 190TH ST
NE 198TH ST
NE 194TH ST
NE 205RD
NE 172ND PL
NE 167TH PL
NE 165TH ST
NE 160TH ST
NE 152ND ST
NE 155TH ST
NE 159TH ST
NE 156TH ST
NE 154TH ST
NE 151ST ST
NE 147TH PL
NE 167TH PL
NE 145TH ST
NE 139TH PL
NE 136TH PL
NE 135TH ST
NE 137TH ST
NE 136TH ST
NE 141ST ST
NE 140TH ST
NE 128TH ST
NE 125TH ST
NE 124TH WAY
NE 129TH ST
NE 132ND ST
NE 129TH PL
NE 134TH PL
NE 134TH ST
NE 175TH ST
NE 170TH PL
NE 163RD ST
NE 147TH PL
112TH AVE NE
120TH AVE NE
136TH AVE NE
139TH AVE NE
162ND AVE NE
164TH AVE NE
166TH AVE NE
168TH PL NE
170TH AVE NE
176TH AVE NE
178TH AVE NE
181ST AVE NE
185TH AVE NE
197TH AVE NE
204TH LN NE
216TH AVE NE
225TH WAY NE
226TH AVE NE
229TH AVE NE
230TH AVE NE
233RD AVE NE
232ND AVE NE
240TH AVE NE
244TH AVE NE
246TH AVE NE
214TH AVE NE
218TH AVE NE
221ST AVE NE
223RD AVE NE
210TH AVE NE
212TH DR NE
209TH AVE NE
205TH AVE NE
202ND AVE NE
198TH AVE NE
211TH WAY NE
209TH PL NE
184TH AVE NE
194TH AVE NE
196TH AVE NE
178TH PL NE
176TH PL NE
174ND AVE NE
154TH PL NE
139TH PL NE
141ST AVE NE
115TH AVE NE
109TH AVE NE
110TH AVE NE
108TH AVE NE
98TH AVE NE
104TH AVE NE
105TH AVE NE
107TH PL NE
112TH PL NE
137TH PL NE
262ND AVE NE
242ND AVE NE
240TH PL NE
Legend
Tolt Tap
Emergency Intertie
Pump Station
Storage Facility
WWD RWSA
Parcels
Waterbody
Major Highways
Tolt Pipeline
Improvement Project Priority
High
Medium-High
Medium-Low
Low
Recommended Capacity Projects
Recommended Pipe Upsize
Recommended New Pipe
Pipe Replacement
AC Main Replacement
Water Main
Recommended New PRV
Recommended New PS
Recommended New Storage Facility
N
0 2,000 4,000 8,000 Feet
CIP PROJECTS
FIGURE 8.4
WOODINVILLE WATER DISTRICT
COMPREHENSIVE WATER SYSTEM PLAN
carollo
WOODINVILLE WATER DISTRICT
C:\Users\rpowers\Documents\ArcGIS\WoodinvilleMaps\Fig_08_05_RP_Update.mxd